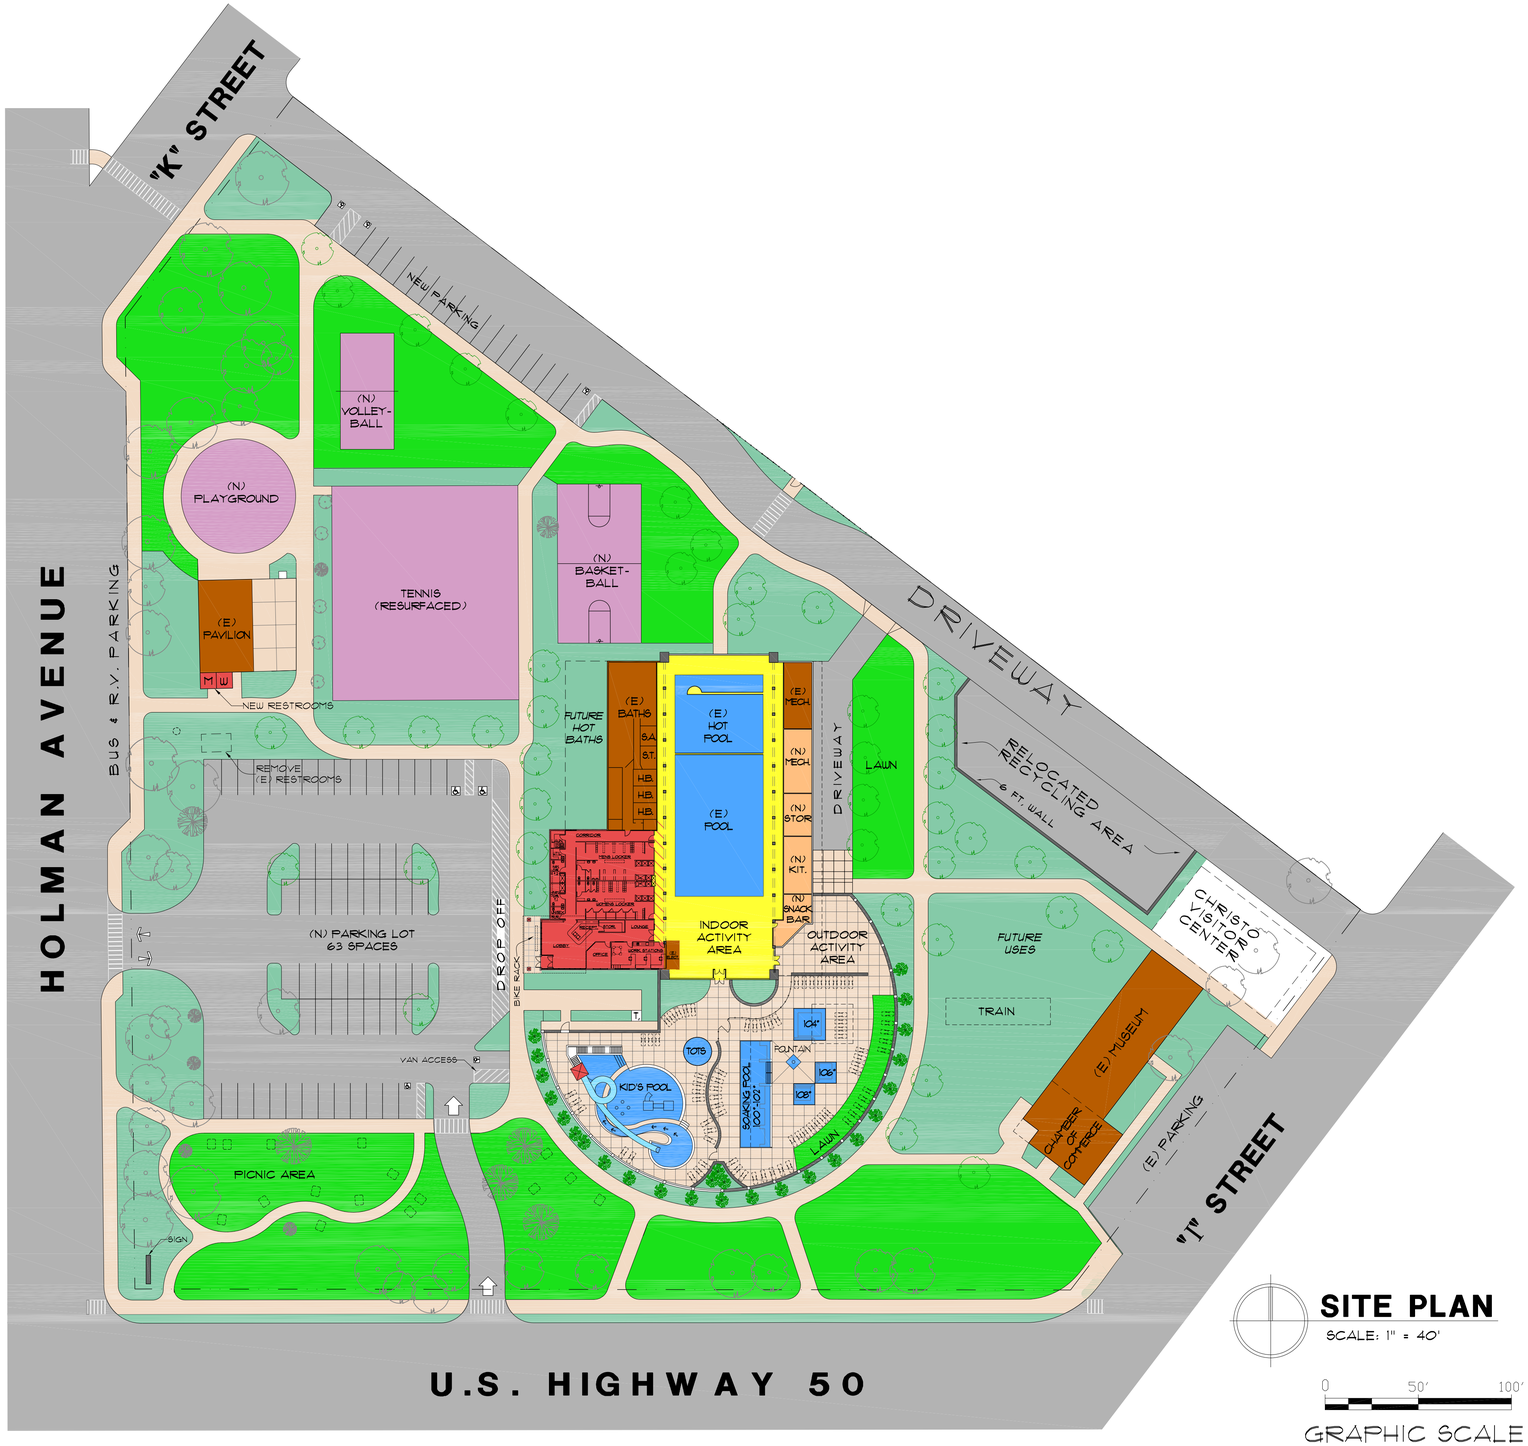

COLOR KEY

- POOLS
- PAVED AREAS
- PATHS / TRAILS
- NEW ADDITION
- REMODELED / NEW
- EXISTING POOL AREA
- NEW POOL AREAS
- PLAY COURTS
- LAWN AREAS
- XERISCAPING
- EXISTING BUILDINGS

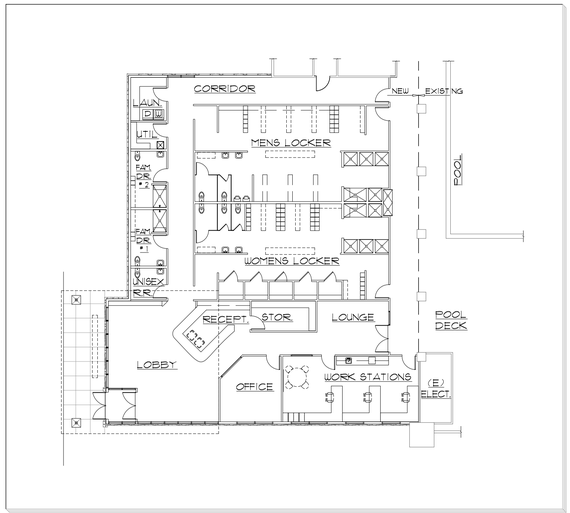

SITE PLAN
SCALE: 1" = 40'

PROPOSED ADDITION PLAN
SCALE: 1/16"=1'-0"

0 50' 100'
GRAPHIC SCALE

PROPOSED SALIDA HOT SPRINGS & CENTENNIAL PARK MASTER PLAN

REDUCED PRINTS ARE ISSUED FOR CONVENIENCE ONLY - CONSULT FULL SIZE DRAWINGS IN CASE OF CONFLICTS

DRAFTING BY: TAYLOR DRAFTING